

MINISTERE DES OUTRE-MER
REGIMENT DU SERVICE MILITAIRE ADAPTE DE LA MARTINIQUE




TECHNOPOLE INGENIERIE ET AGENCES
Bât. O - Av. S. Allende - Dillon - 97200 - F-de-France
Tél. 05 96 73 90 52 - technopole@techia.pro


DIAGNOSTIC STRUCTUREL DE LA CHARPENTE

DOSSIER DE PLANS

PLANS DE LA CHARPENTE EXISTANTE

[illegible]

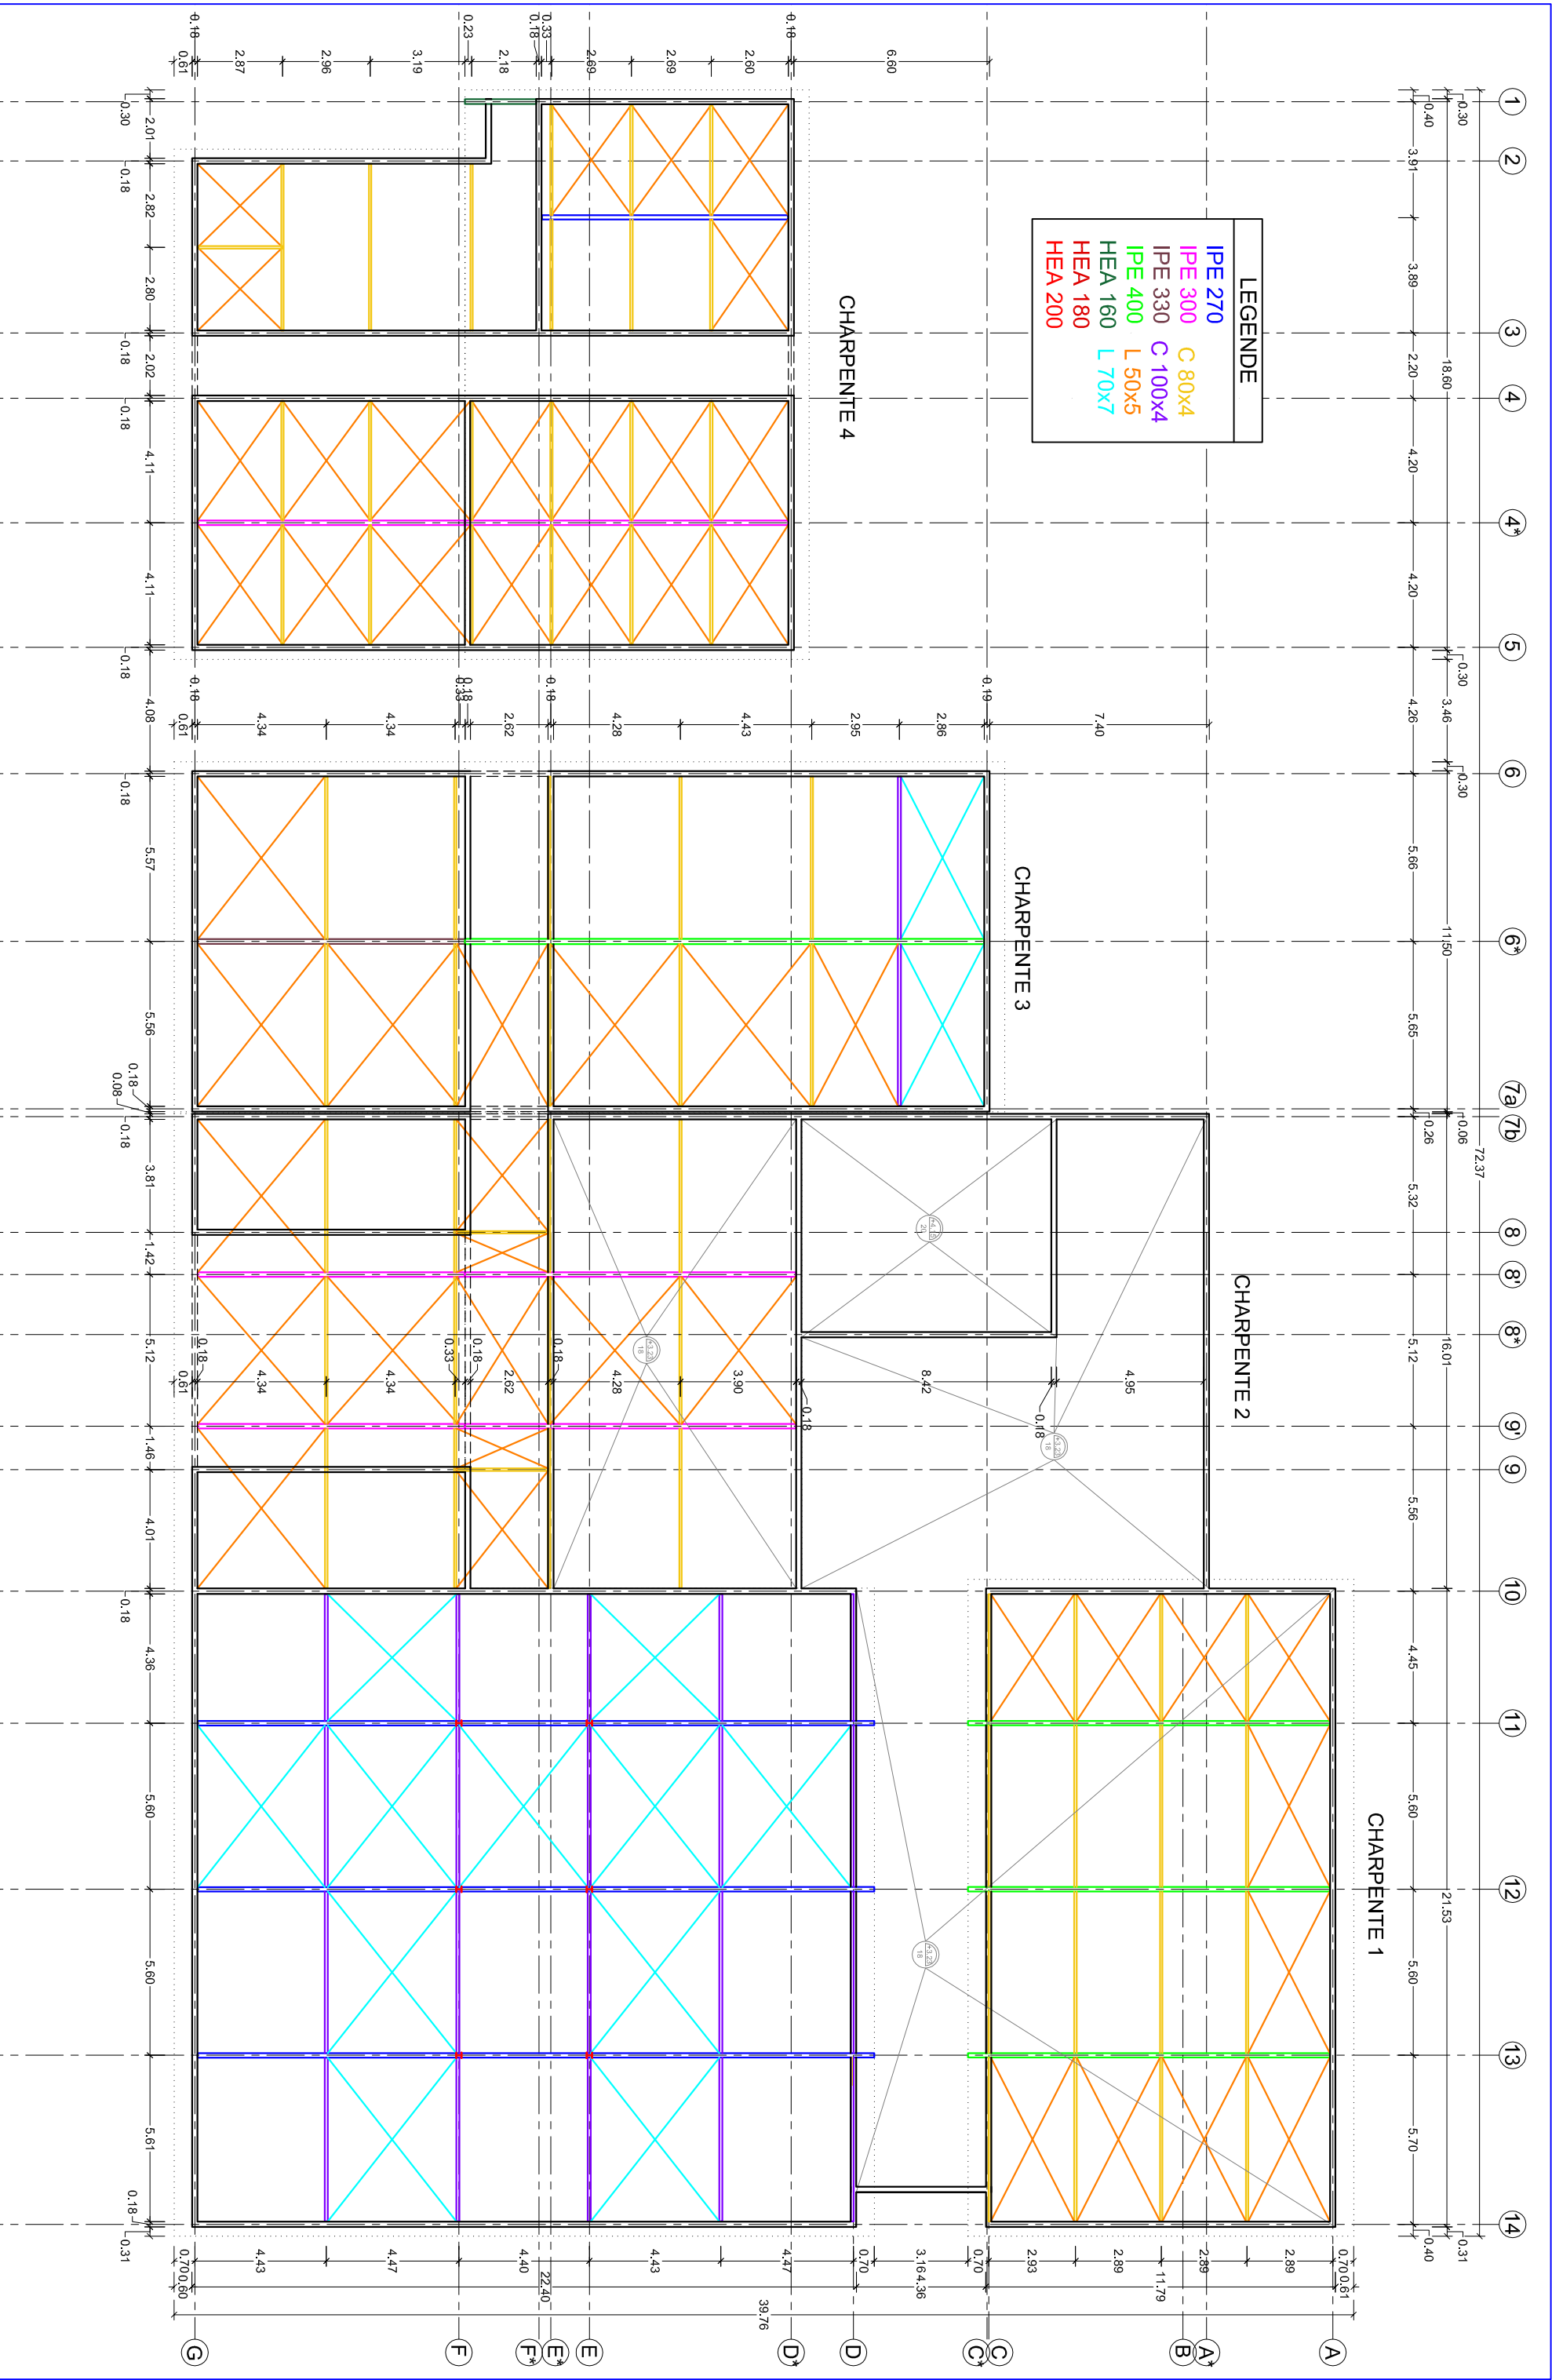



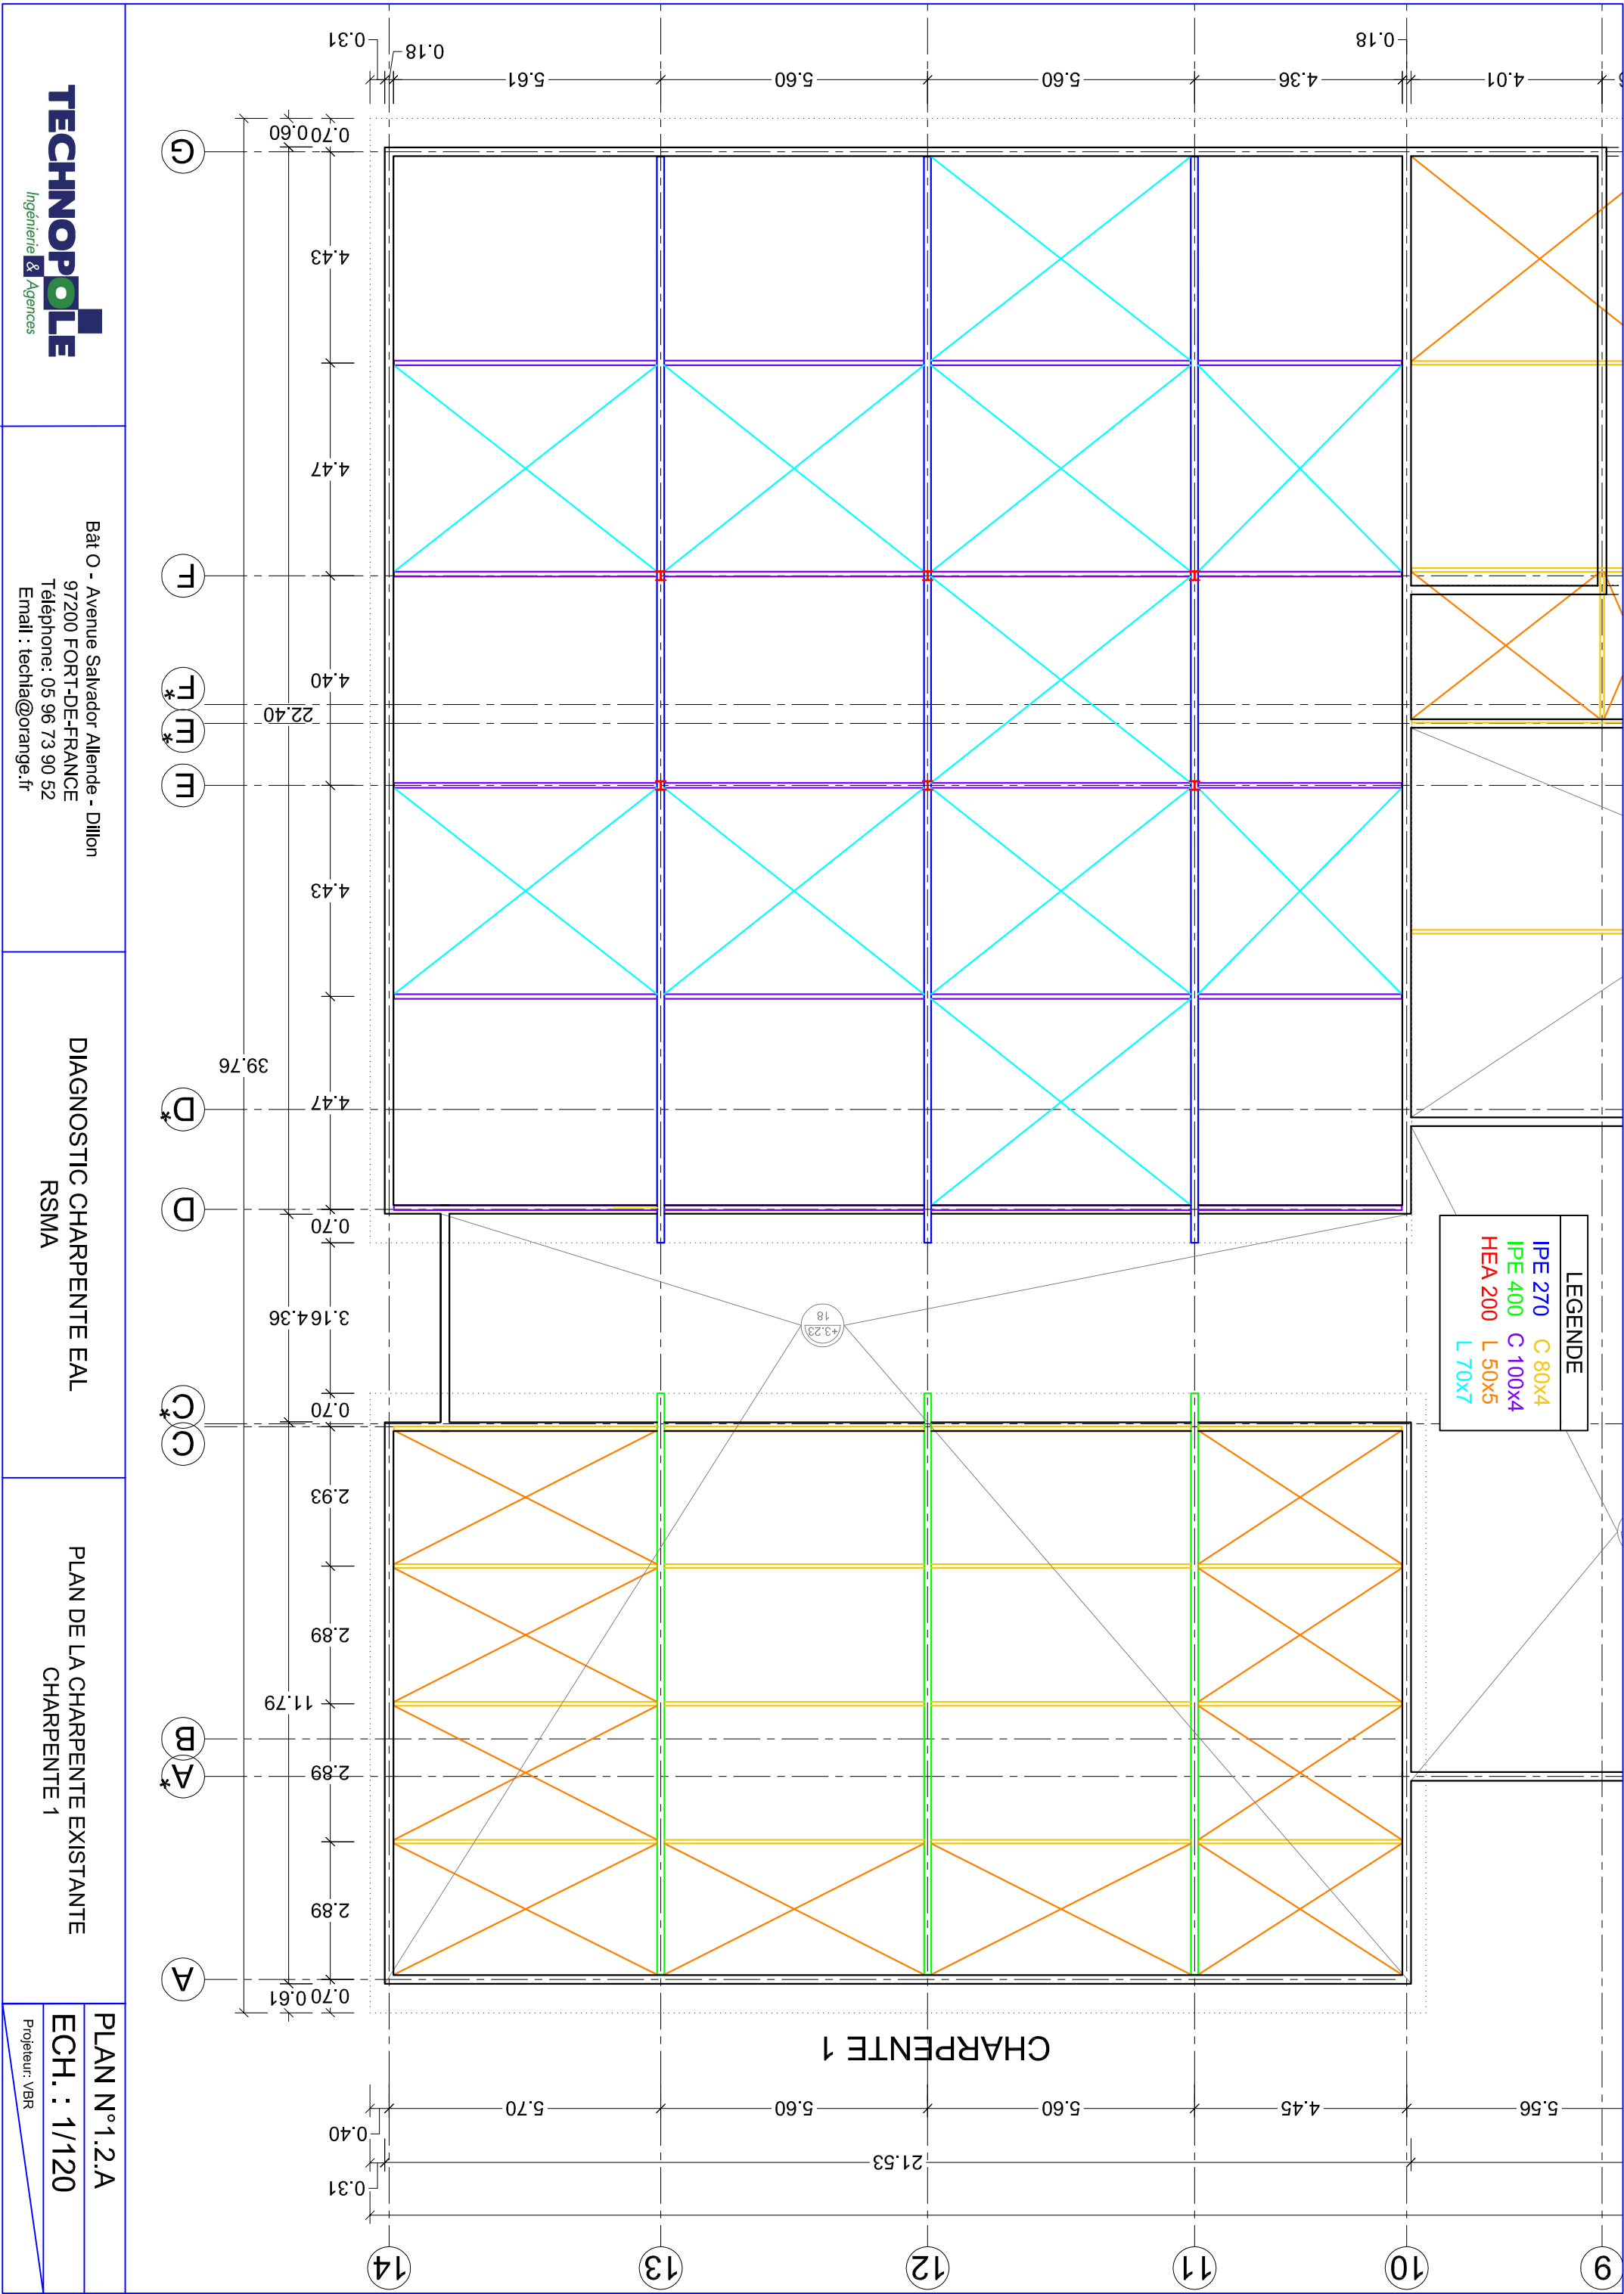


LEGENDE	
IPE 270	C 80x4
IPE 300	C 100x4
IPE 330	L 50x5
IPE 400	L 70x7
HEA 160	


CHARPENTE 4

CHARPENTE 3

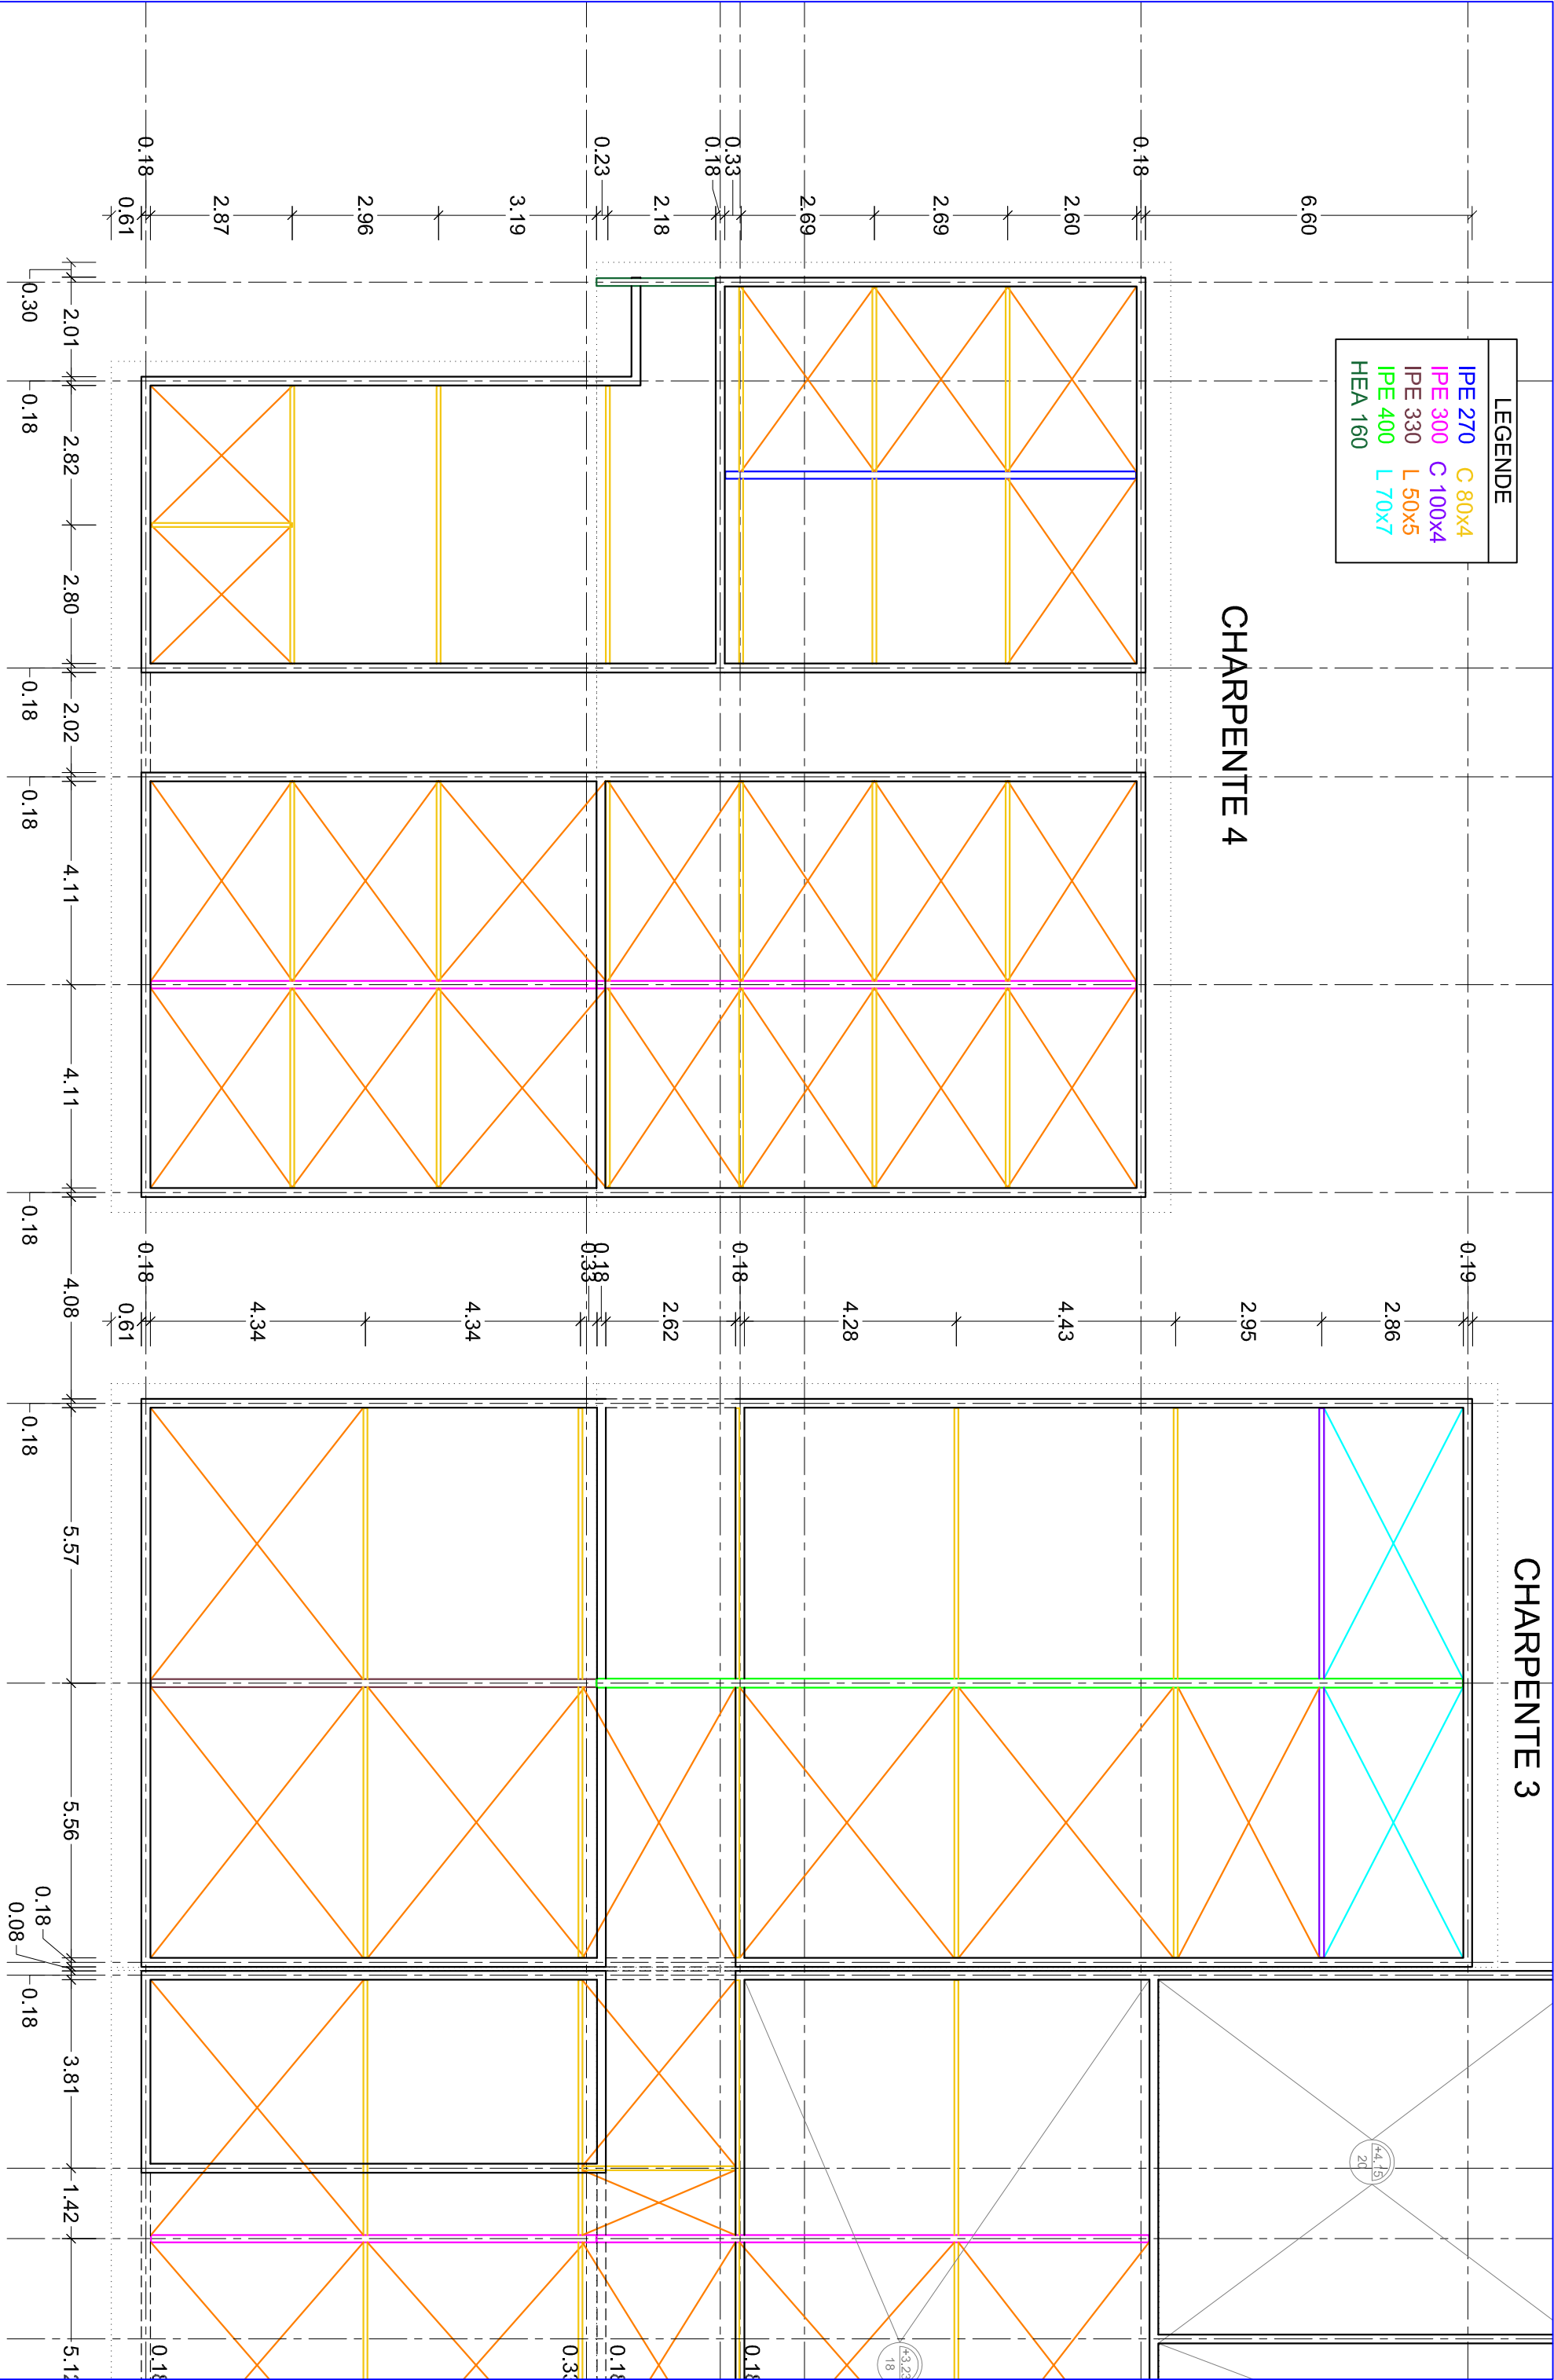


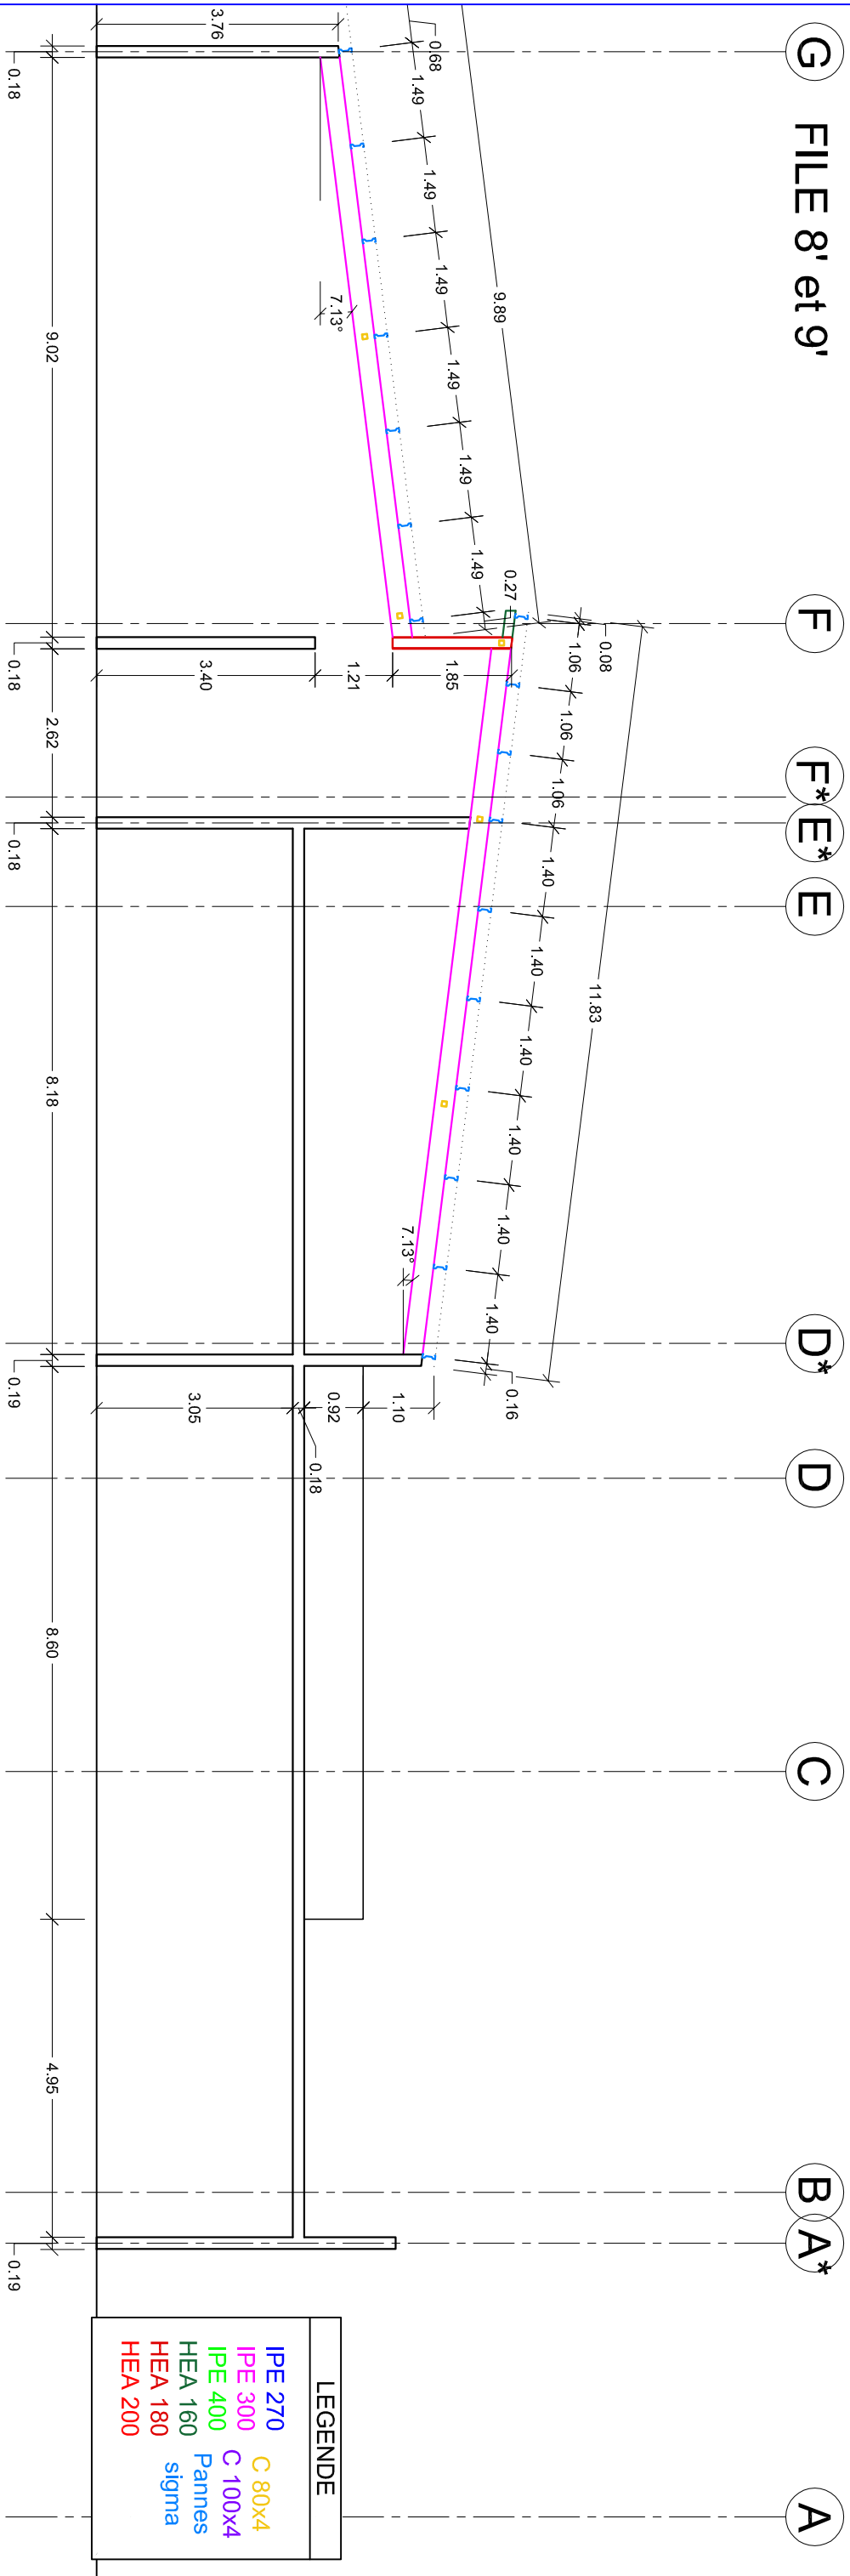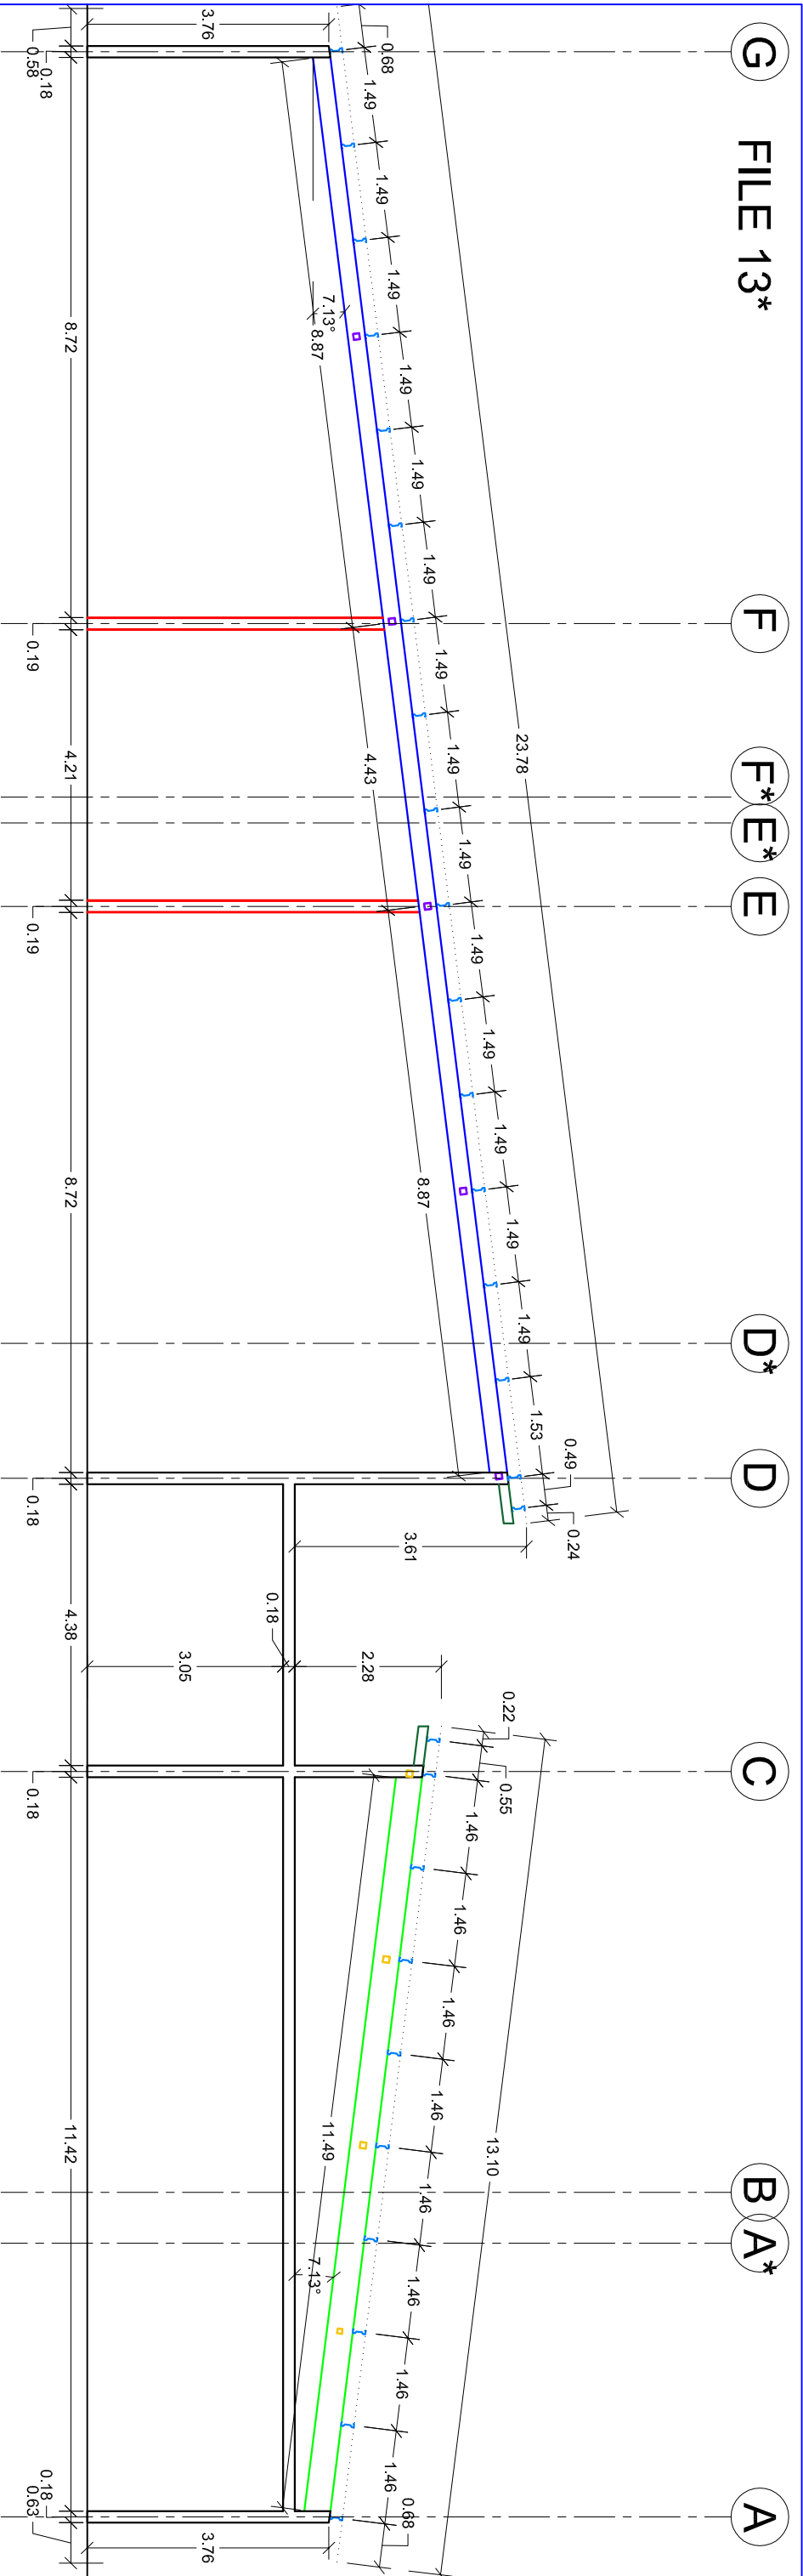

FILE 6*

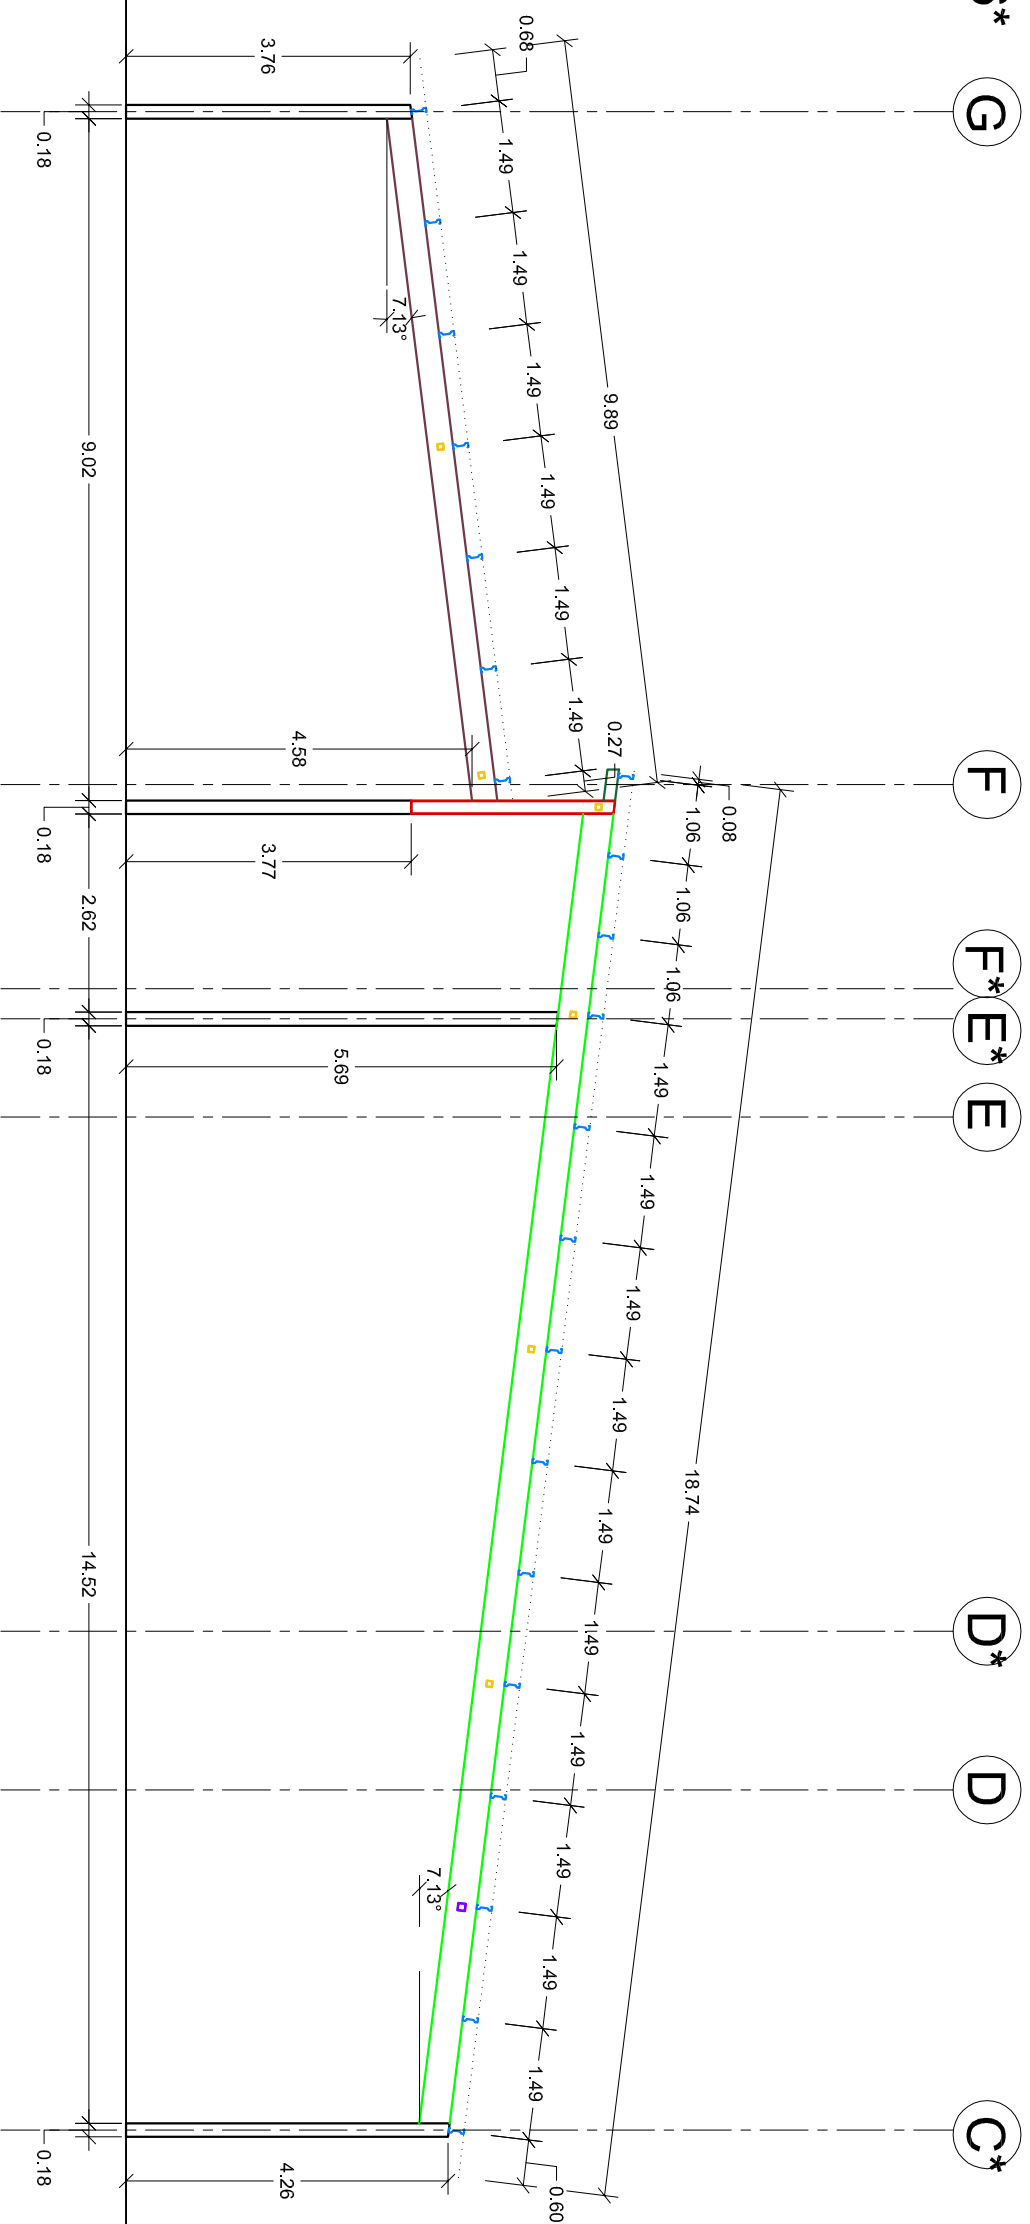

FILE 4*

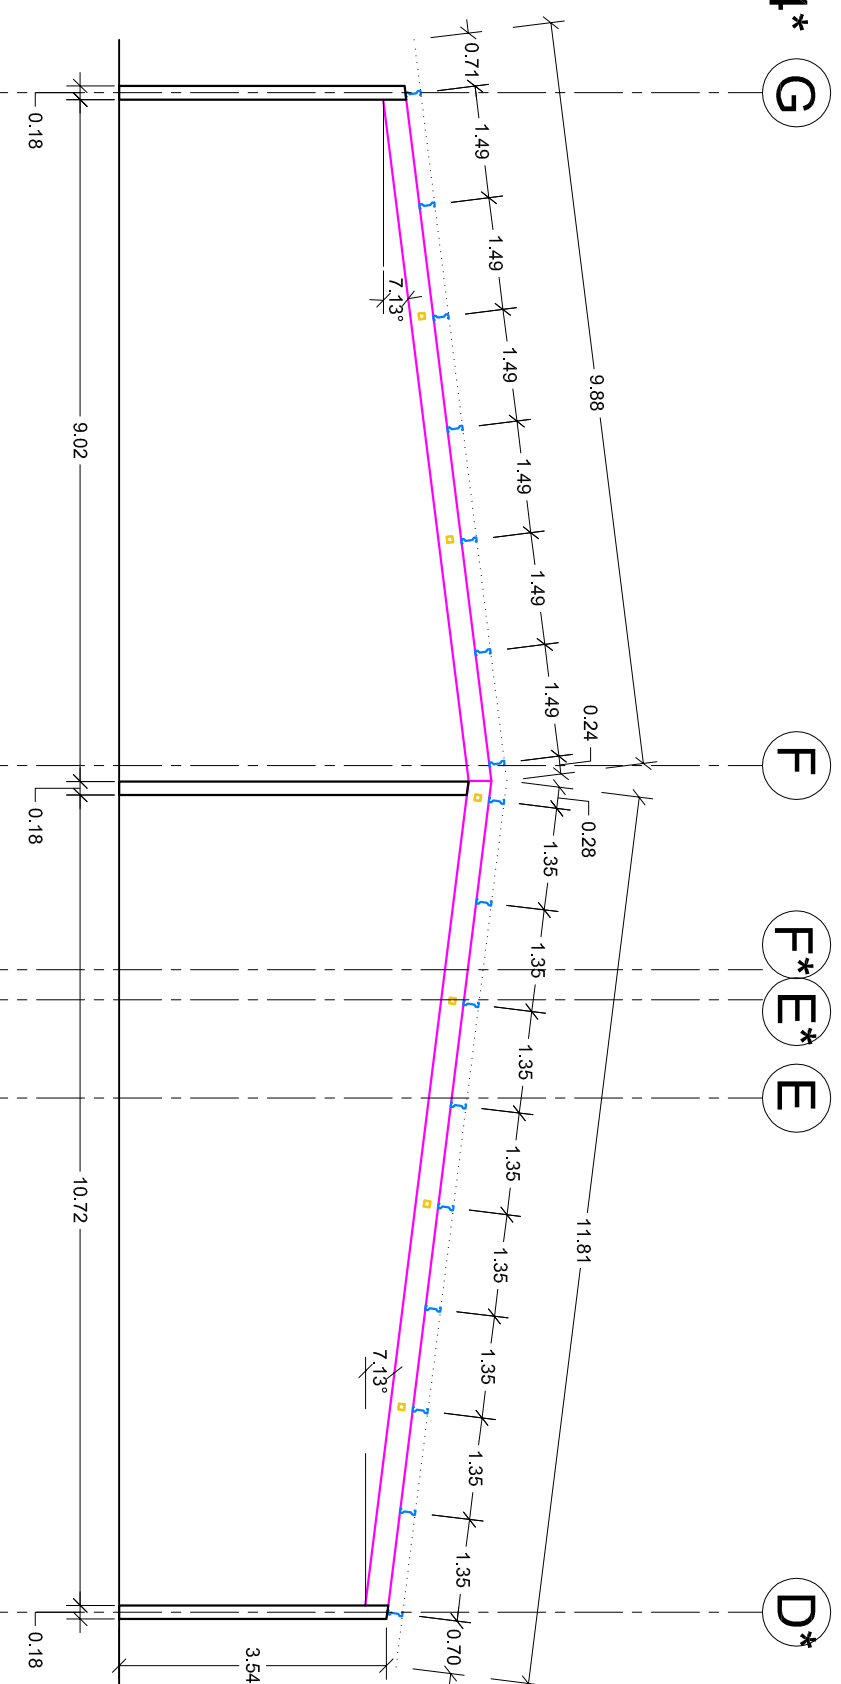

LEGENDE	
IPE 300	C 80x4
IPE 330	C 100x4
IPE 400	Pannes
HEA 160	sigma
HEA 180	